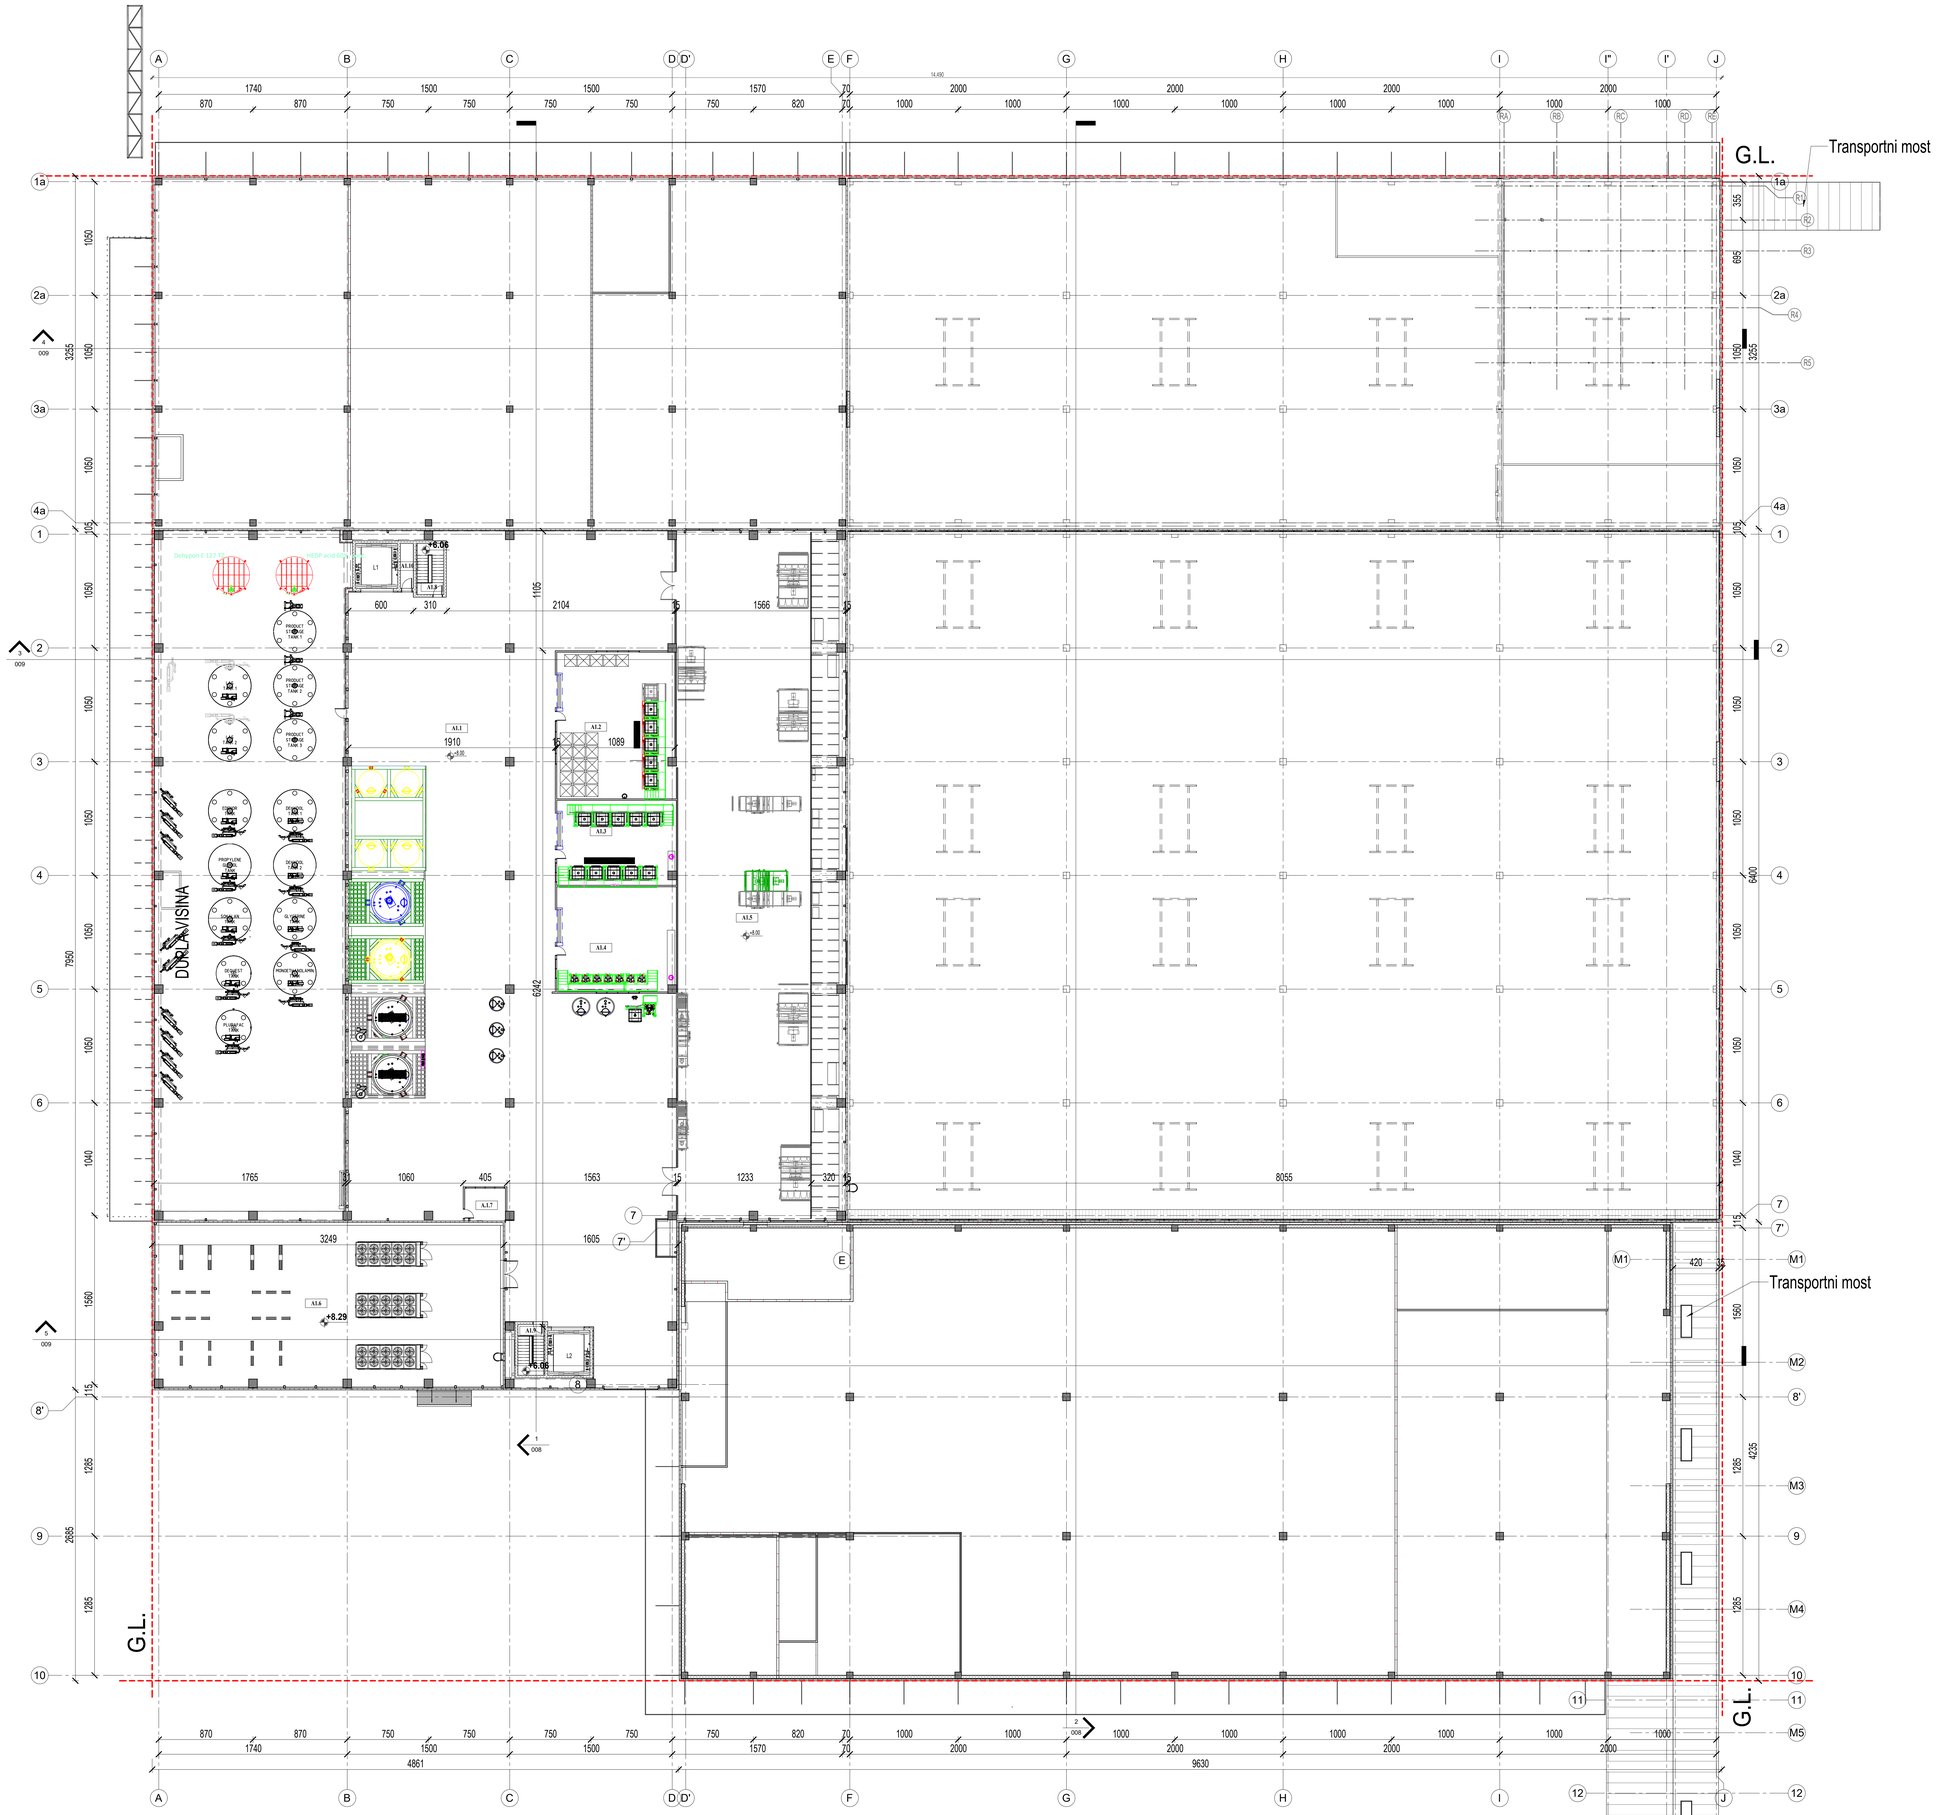

NETO POVRŠINE NA SPRATU			
Broj	Naziv	Površina (m2)	Obim (m)
01. PRIPREMA I PROIZVODNJA			
A1.1	ZONA MEŠANJA SIROVINA	1478.30	295.92
A1.2	ENZIMI	147.20	50.38
A1.3	PARFEMI	85.69	39.26
A1.4	BOJE	106.38	41.44
A1.10	OSTAVA	4.98	10.70
01. PRIPREMA I PROIZVODNJA		1822.55	
03. TEHNIČKE PROSTORIJE			
A1.5	ZONA MAŠINSKIH INSTALACIJA	784.98	155.59
A1.6	TERASA ZA MAŠINSKE INSTALACIJE	475.61	100.84
A.1.7	SOBA ZA NADZOR	11.24	13.44
03. TEHNIČKE PROSTORIJE		1271.83	
04. VERTIKALNE KOMUNIKACIJE			
A1.8	STEPENIŠTE S1	11.55	14.34
A1.9	STEPENIŠTE S2	11.26	14.19
04. VERTIKALNE KOMUNIKACIJE		22.81	
		3117.19	

Issue Number | Status / Date | Opis / Description

KOTA PRIZEMLJA / *Ground Floor Level*

± 0.00 = +146.10 m

SEVER / *North*

VIKLETA / *Key plan*

OVAJ CRTEŽ JE VLASNIŠTVO "D.A - DIZAJN ARHITEKTURA" KOMPANIJE I ZAŠTI ČEN JE AUTORSKIM PRAVIMA. KOPIRANJE CELOG CRTEŽA ILI NJEGOVOG DELA JE ZABRANJENO BEZ PRIMENE SAGLASNOSTI ODGOVORNOG PROJEKTANTA. DOKUMENTACIJA SE IZDAJE SAMO NA OBJEKAT OVDE SPECIFICIRAN I NE MOŽE SE KORISTITI ZA DRUGI PROJEKAT. DOKUMENTACIJA JE RAĐENA NA OSNOVU RASPOLOŽIVIH PODATAKA, TE JE IZVOĐAČ DUŽAN DA SVE DIMENZIJE PROVERI NA LICU MESTA PRE POČETKA IZVOĐENJA, A PRONAĐENE RAĐUNE, JE POTREBNO I SAGLASNOST SA NADZORNIM ORGANOM. MODIFIKACIJE CRTEŽA SU DOZVOLJENE SAMO UZ SAGLASNOST ODGOVORNOG ARHITEKTE. ZA SVE NEJASNOĆE OBRATITI SE PROJEKTANTIMA.

THIS DRAWING IS THE PROPERTY OF "D.A - DIZAJN ARHITEKTURA" COMPANY, IT IS PROTECTED BY COPYRIGHT AND IS NOT TO BE REPRODUCED OR COPIED IN WHOLE OR IN PART WITHOUT WRITTEN APPROVAL OF THE RESPONSIBLE ARCHITECT. IT IS ONLY TO BE USED FOR THE PROJECT AND SITE SPECIFICALLY IDENTIFIED HEREIN AND IS NOT TO BE USED ON ANY OTHER PROJECT. THIS DRAWING HAS BEEN MADE FROM AVAILABLE INFORMATION; HOWEVER, ALL MEASUREMENTS ARE TO BE VERIFIED ON PROJECT SITE BY THE CONTRACTOR BEFORE WORK BEGINS, AND DIFFERENCIES FOUND WILL BE RECONCILED WITH A SUPERVISOR. MODIFICATION ONLY WITH THE CONSENT OF THE RESPONSIBLE ARCHITECT. ANY DISCREPANCIES ARE TO BE REFERRED TO ARCHITECTS / ENGINEERS.

PROJEKANT / *Architect of the record*

D.A. - Dizajn Arhitektura d.o.o.
BEOGRAD,
Gandijeva 169/1., 11070 Novi Beograd
00 381 11 2160 966; office@da.co.rs

INVESTITOR / *Client*

HENKEL d.o.o.
Bul. Oslobođenja 383, 11040 Beograd, Srbija

NAZIV PROJEKTA / *Project title*

Fabrika za proizvodnju kapsula za mašinsko pranje veša i tečnih sredstava

LOKACIJA / *Location*

Fabrika HENKEL, Ul. Savska br. 28, Industrijska zona Dedina, Kruševac K.P. 2880 K.O. Dedina

VRSTA TEHNIČKE DOKUMENTACIJE / *Design Stage*

Glavni projekat

DEO TEHNIČKE DOKUMENTACIJE / *Discipline*

01 - PROJEKAT ARHITEKTURE

GLAVNI PROJEKTANT / *Lead architect*

Jugoslav Janjić, dipl.inž.arh

OZNAKA PRILOGA / *Drawing No.*

DA_HNK-CAPS_IDR_AR_OS_N01

REVIZIJA / *Revision*

PROJEKTANTI / *Architects*

Igor Zajmi, dipl.inž.arh
Ivana Marković Adžić, dipl.inž.arh

ODGOVORNI PROJEKTANT / *Arch. engineer of record*

Jugoslav Janjić, dipl.inž.arh

BROJ LICENCE / *Licence number*

300 0287 03

NAZIV CRTEŽA / *Title*

OSNOVA SPRATA

DATUM IZRADE / *Date*

April 2025

RAZMERA / *Scale*

1:200

DIMENZIJA LISTA / *Paper size*

118,9cx95cm

BROJ LISTA / *Page No.*

006